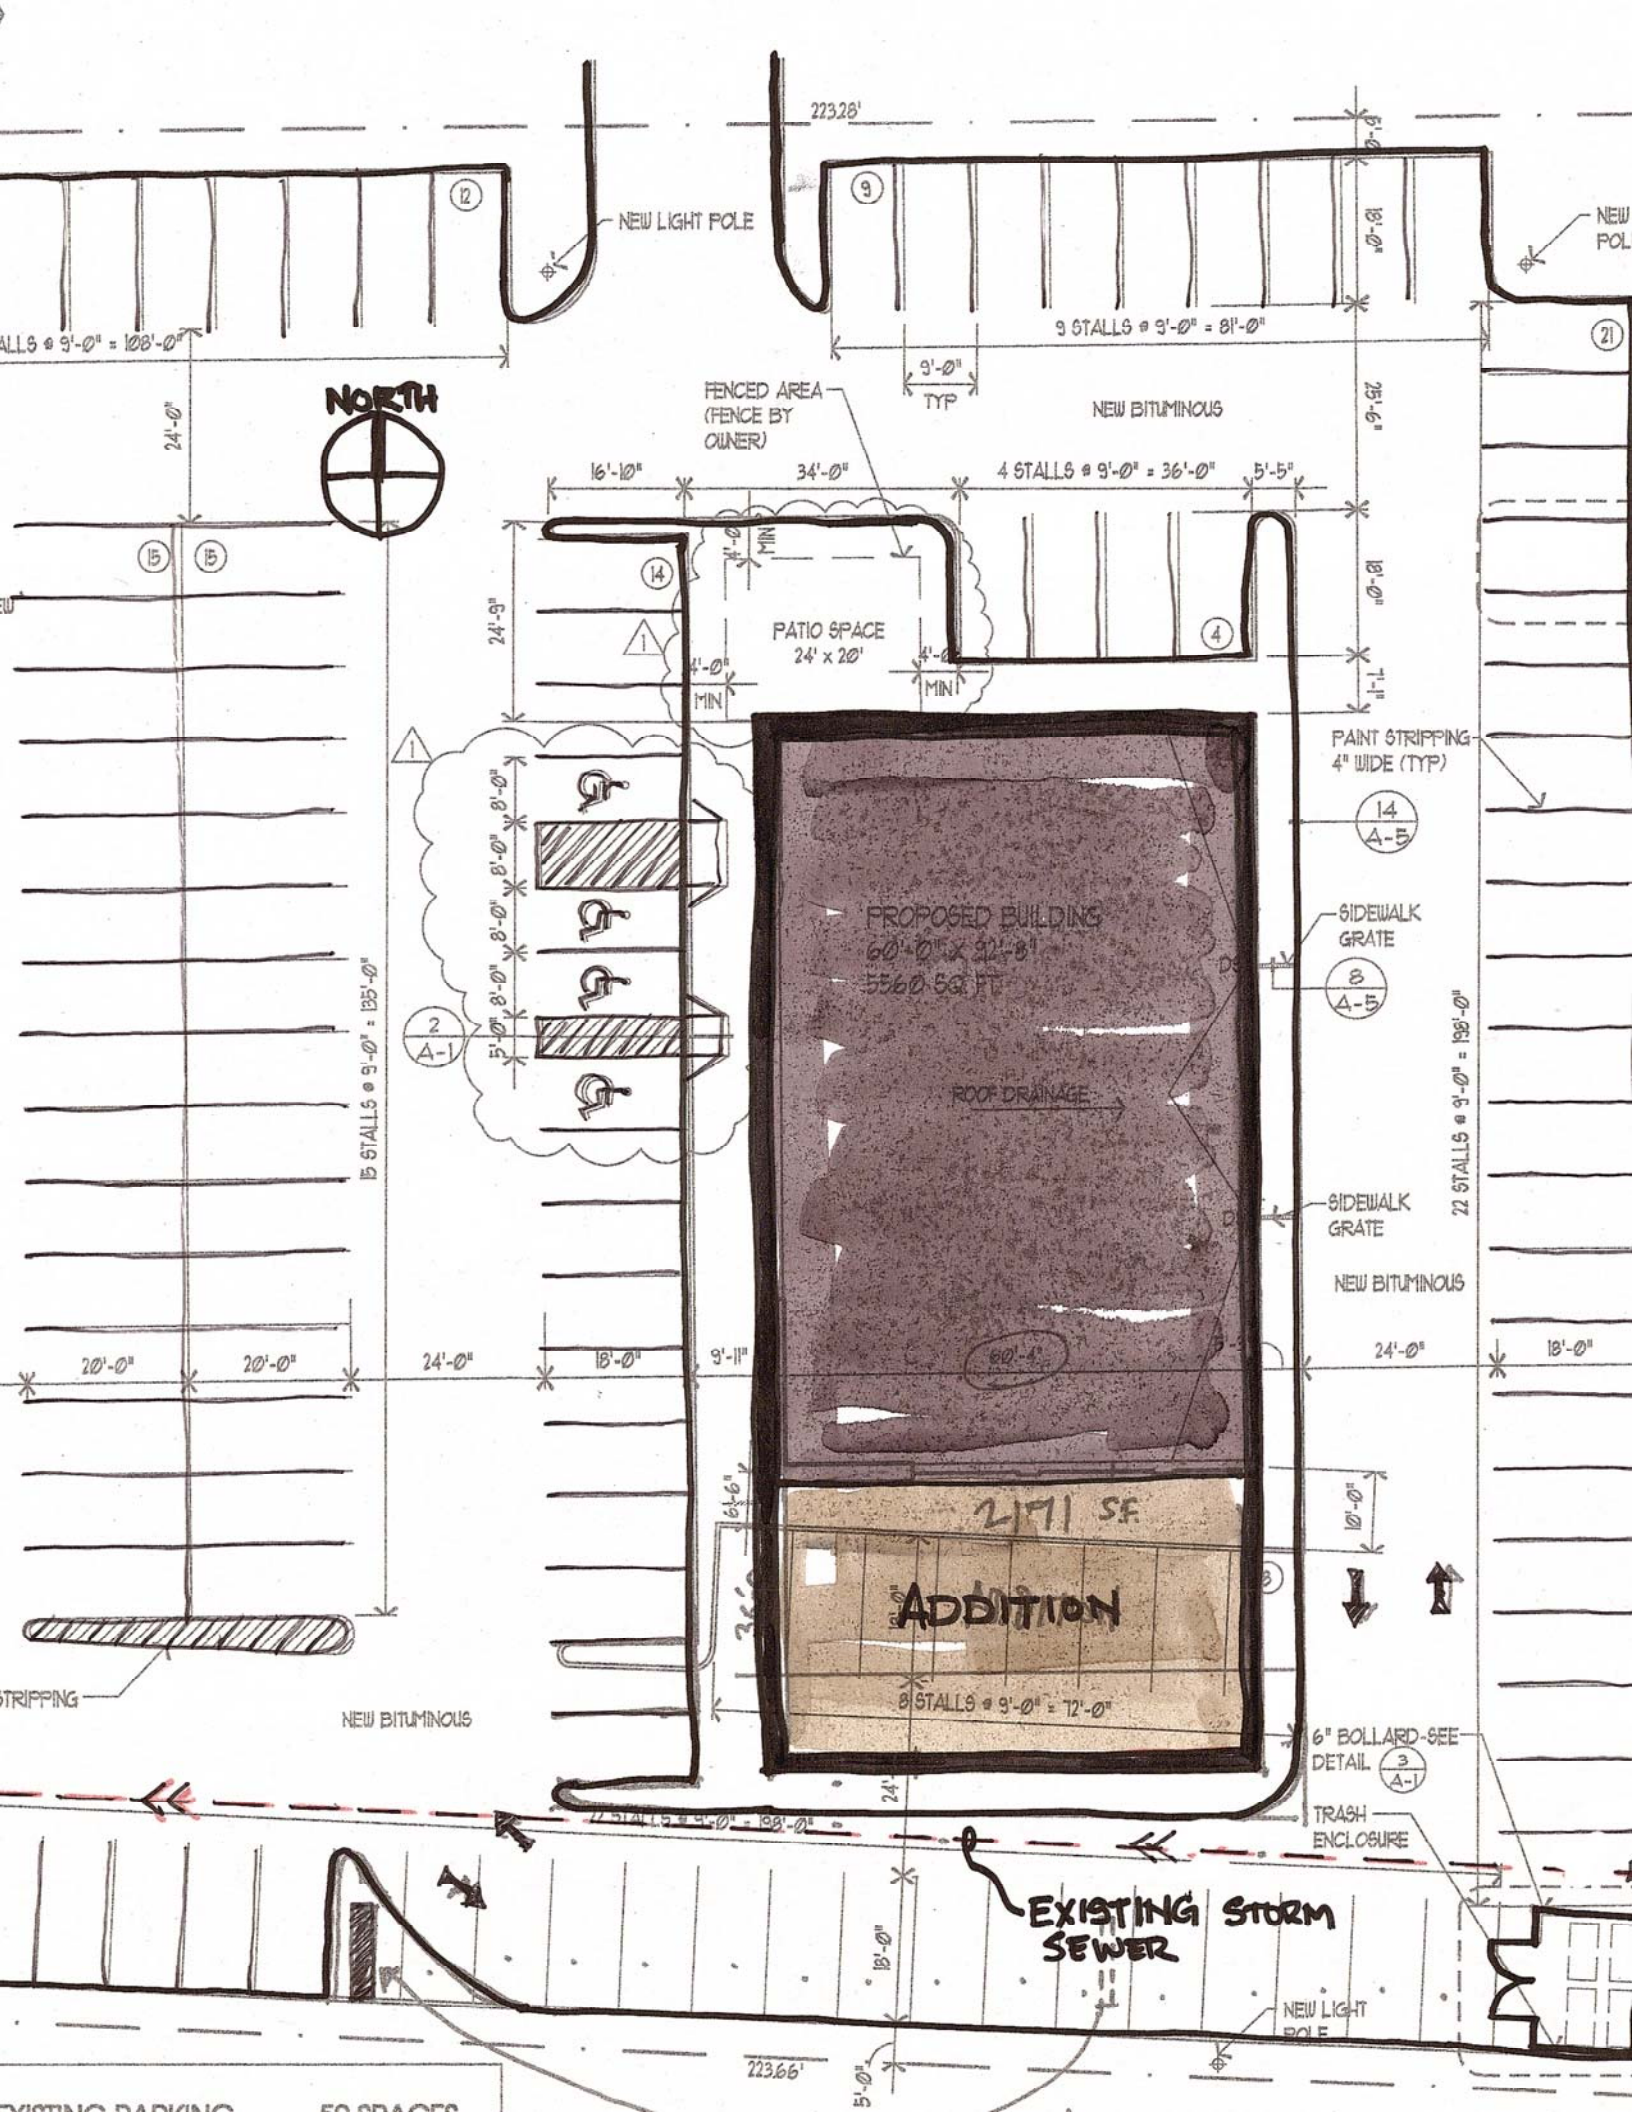
NORTH
NEW LIGHT POLE
9 STALLS @ 9'-0" = 81'-0"
NEW BITUMINOUS
FENCED AREA (FENCE BY OWNER)
4 STALLS @ 9'-0" = 36'-0"
PATIO SPACE 24' x 20'
PAINT STRIPPING 4" WIDE (TYP)
PROPOSED BUILDING 60'-0" x 92'-8" 5560 SQ FT
ROOF DRAINAGE
SIDEWALK GRATE
15 STALLS @ 9'-0" = 135'-0"
22 STALLS @ 9'-0" = 198'-0"
2171 S.F.
ADDITION
8 STALLS @ 9'-0" = 72'-0"
6" BOLLARD-SEE DETAIL
TRASH ENCLOSURE
EXISTING STORM SEWER
223.28'
223.66'